CLARENCE CENTRAL SCHOOL DISTRICT
PROPOSITION NO. 2

OVERALL SITE PLAN
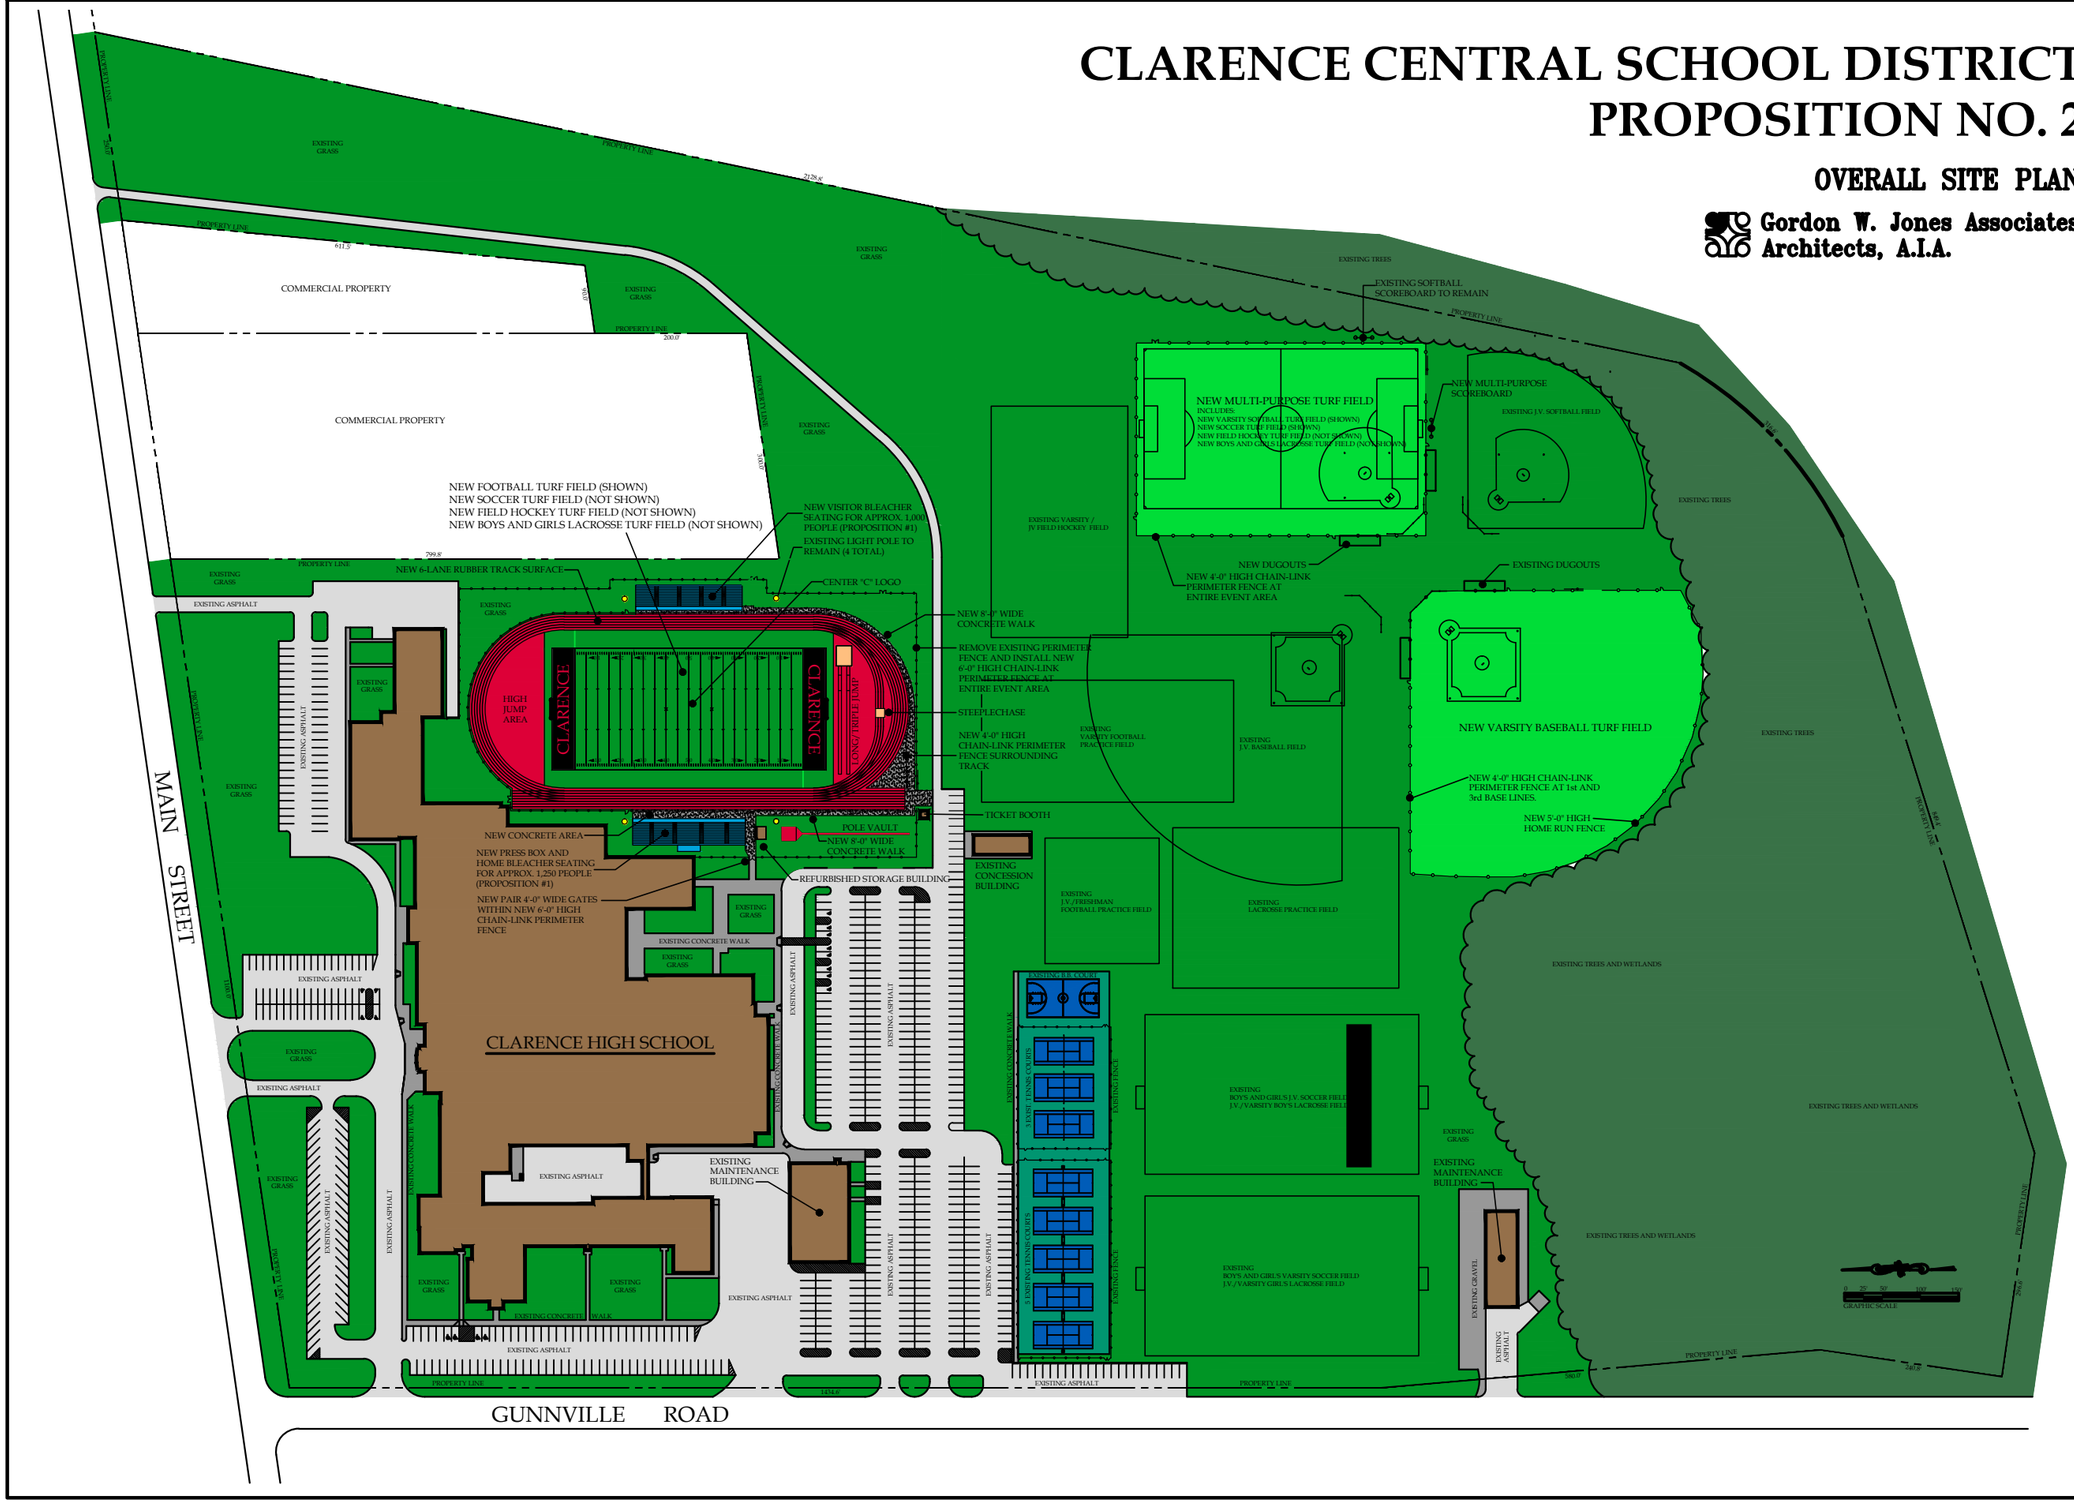
Gordon W. Jones Associates Architects, A.I.A.